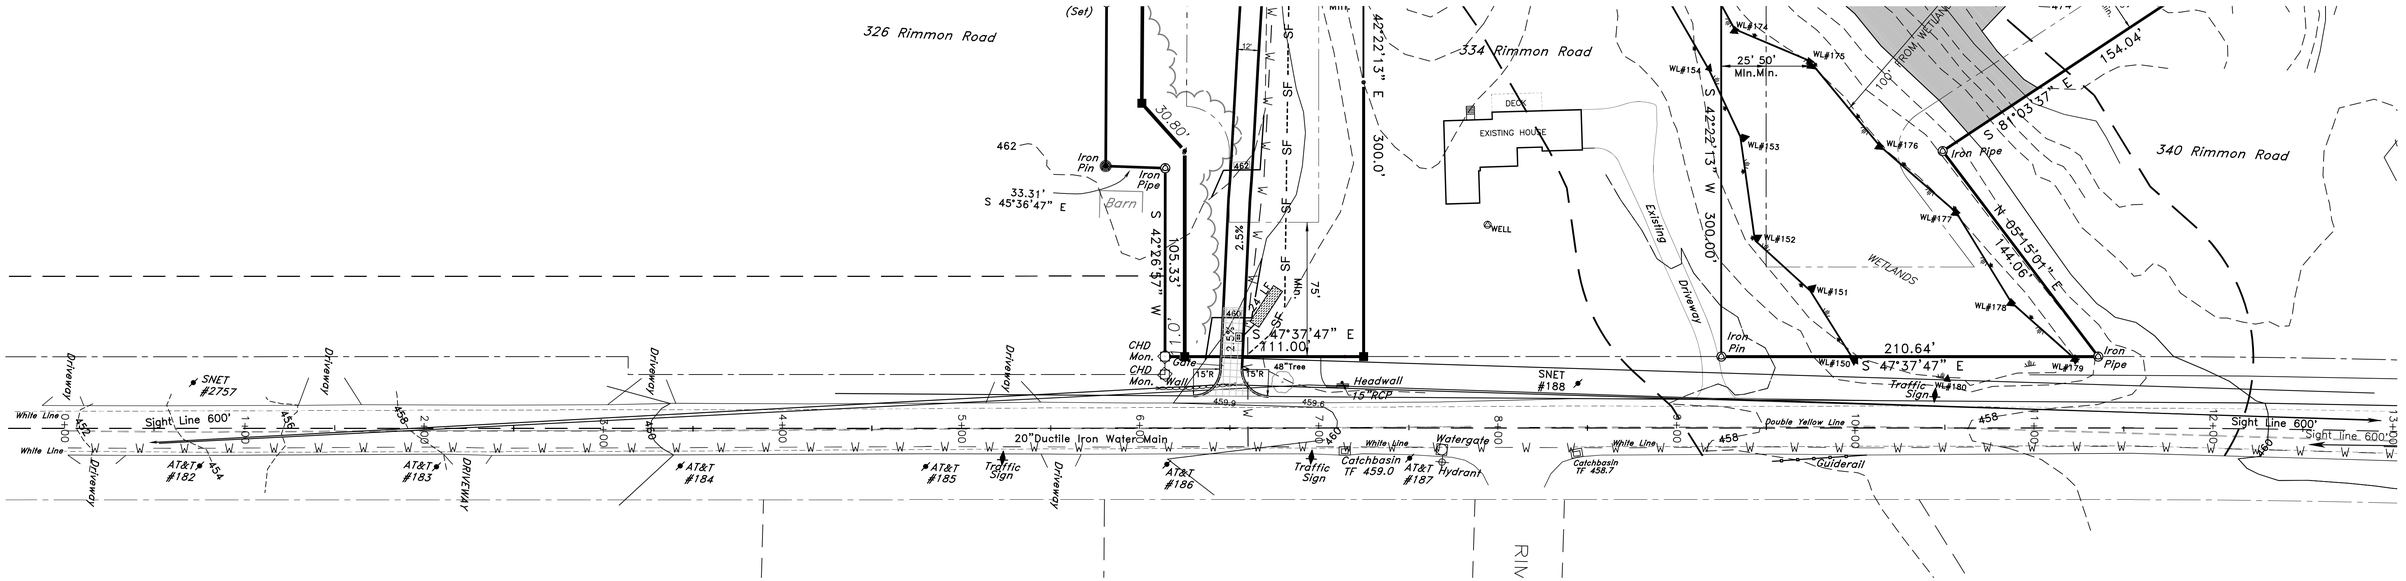

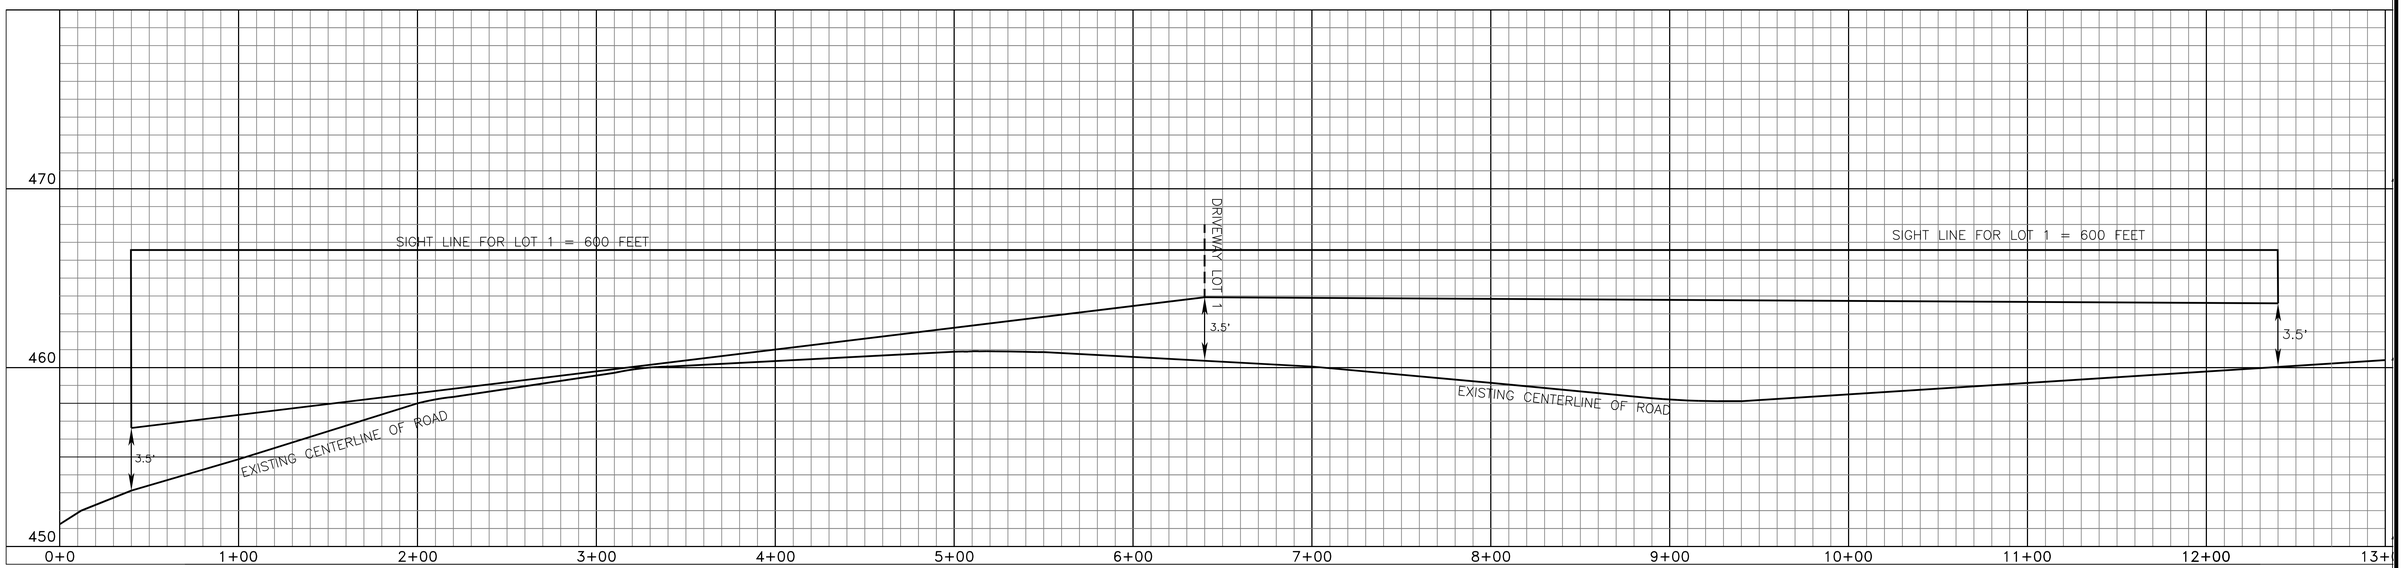

SIGHT LINE MAP FOR LOT 1

PREPARED FOR

RIMMON ROAD, LLC

RIMMON ROAD
WOODBRIDGE, CONNECTICUT

SCALE: 1"= 40'

DATE: MAY 10, 2022

0 40 80

REVISED SEPT. 12, 2022

MAP#	A-4166	SEARCH	4782	FB/PG	540/64	DRAWING	12216

CIVIL ENGINEERING
NOK
LAND SURVEYING

NOWAKOWSKI – O'BYMACHOW – KANE, ASSOCIATES
CIVIL ENGINEERING & LAND SURVEYING
415 HOWE AVENUE
SHELTON, CONNECTICUT 06484
PHONE: (203) 924-7745 FAX: (203) 924-7526
Records since 1950